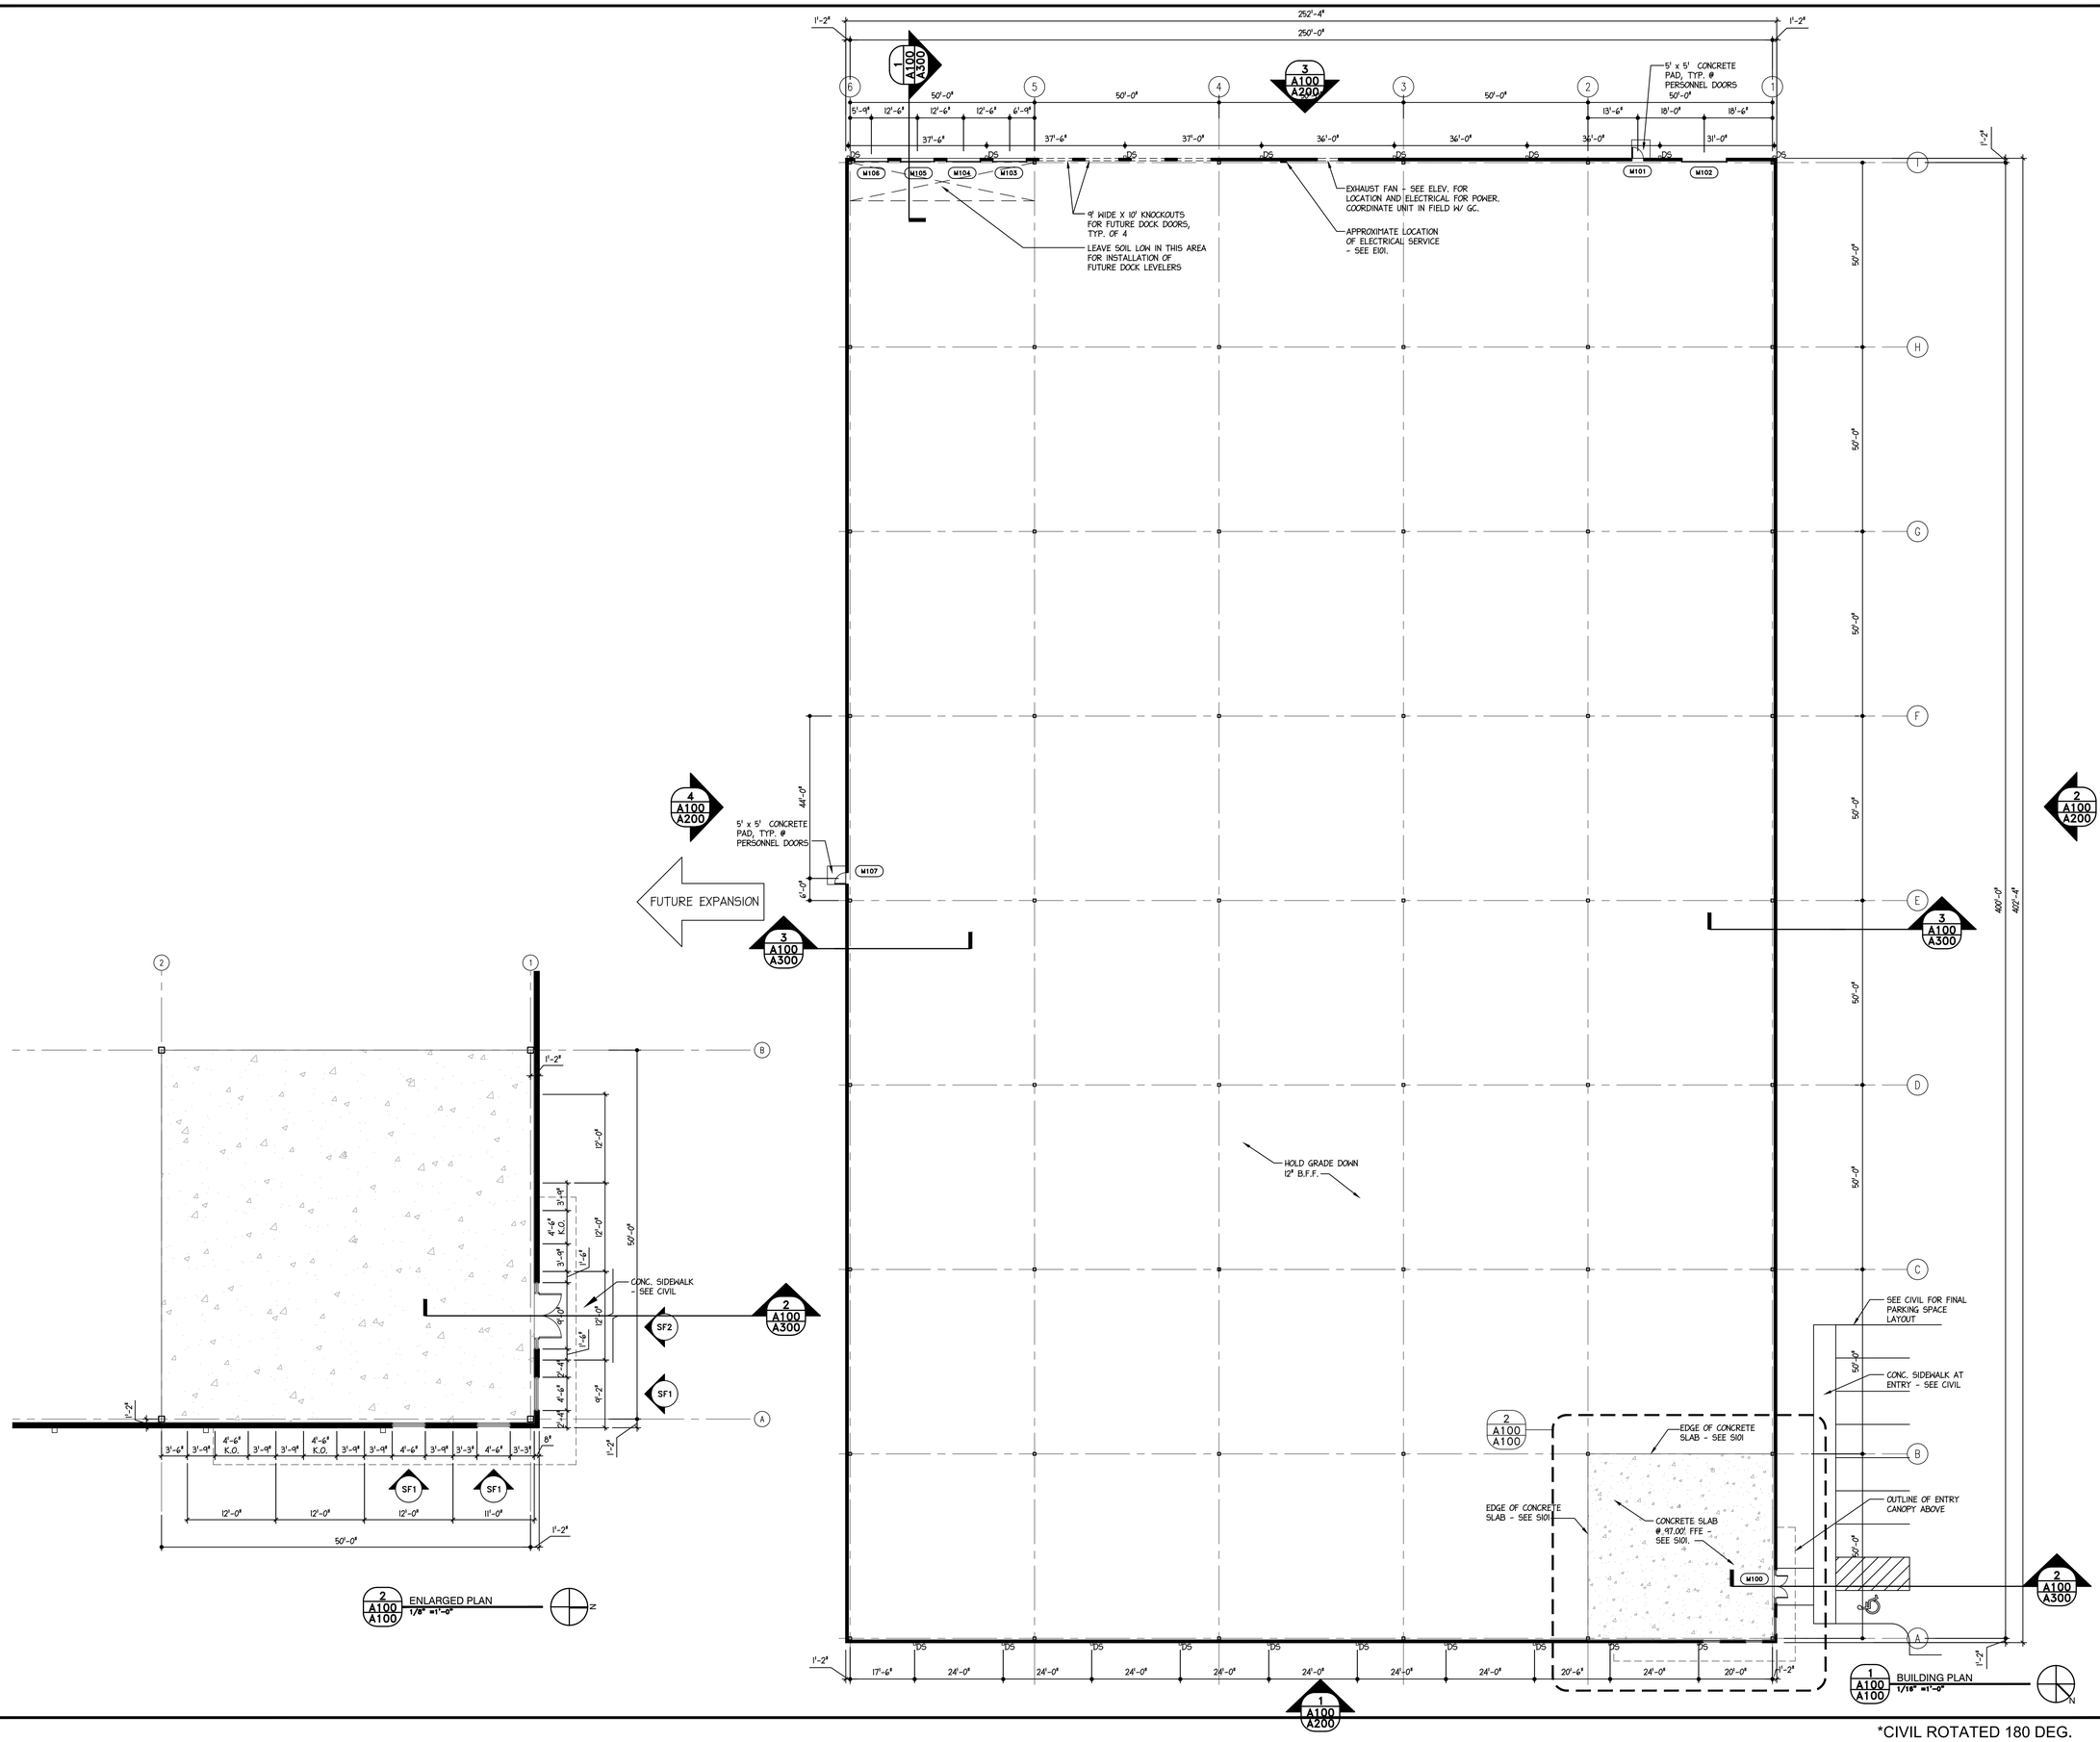


*CIVIL ROTATED 180 DEG.

| LOCATION | DATE | BY | APP. |
|---|---|---|---|
| - | 08.24.18 | MWD | TRZ |
| CONSTR. ISSUE | | | |
| - | 07.17.18 | MWD | TRZ |
| PRECAST PROCUREMENT | | | |
| - | 06.25.18 | MWD | TRZ |
| FOR PERMIT | | | |
| REVISIONS | | | |

APPROVALS

PRINCIPAL-IN-CHARGE
ZANDERS

PROJECT ARCHITECT/ENGINEER
DONKLE

ARCHITECT OF RECORD
DONKLE

SITE ENGINEERING
RESCH

STRUCTURAL ENGINEERING
WHITE

MECHANICAL ENGINEERING
-

ELECTRICAL ENGINEERING
GWA

DRAWN: MWD

DESIGNED: MWD

CHECKED: TRZ

THIS DRAWING AND THE DESIGN SHOWN THEREON ARE THE PROPERTY OF CARLISLE ASSOCIATES INC. THE REPRODUCTION, COPYING OR USE OF THIS DRAWING WITHOUT THEIR WRITTEN CONSENT IS PROHIBITED AND ANY INFRINGEMENT WILL BE SUBJECT TO LEGAL ACTION. © 2018 C.A.I.

KAHN

CARLISLE ASSOCIATES
ARCHITECTS ENGINEERS
1015 GERVAIS STREET
COLUMBIA, SOUTH CAROLINA
29201 803-252-3232

PROJECT
PIEDMONT
MARION, SOUTH CAROLINA

PROJECT TITLE

SHEET TITLE

OVERALL BUILDING PLAN

FILE NAME: M157_Plan.dwg

DATE: 05.29.18

SHEET NUMBER

A100
-